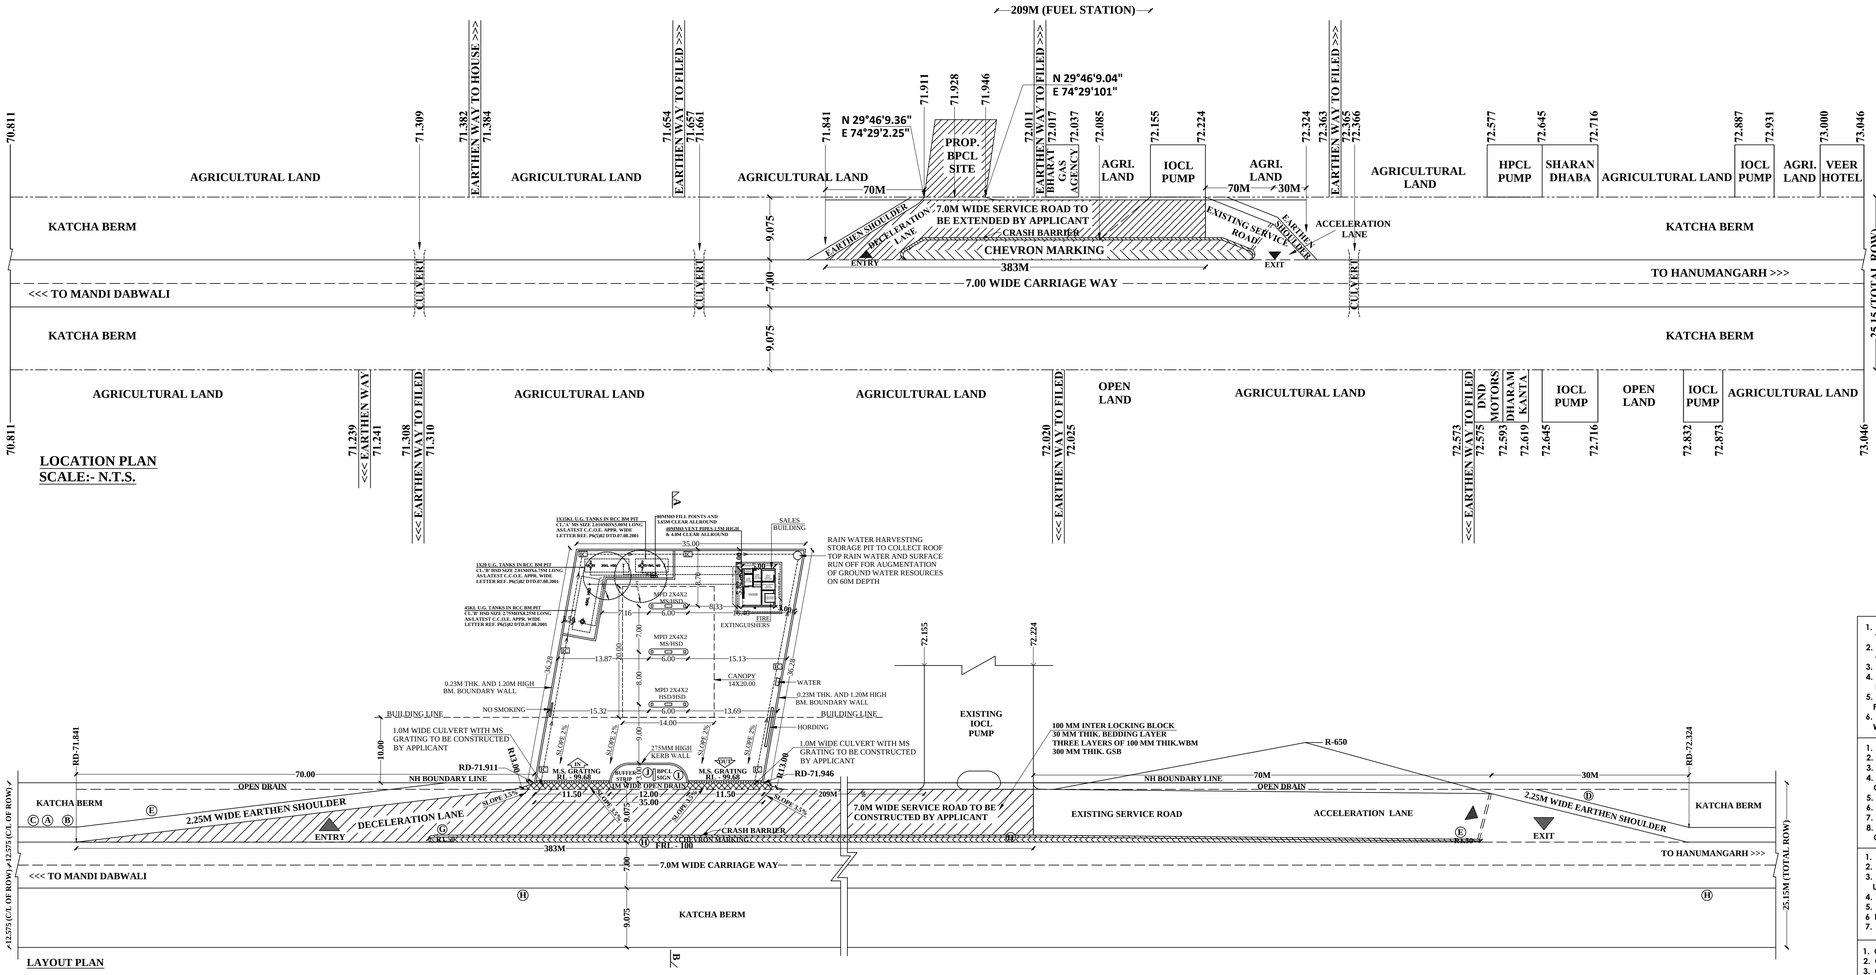

LOCATION PLAN
SCALE:- N.T.S.
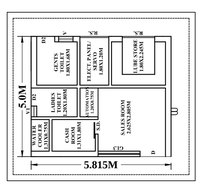
LAYOUT PLAN